Maintenance & Water supply Engineering Pump and Motor Repairing & Pipeline providing Additional new pump Mooring Gatewalve and other Accessories in Thanisandra surrounding Area in wards 06

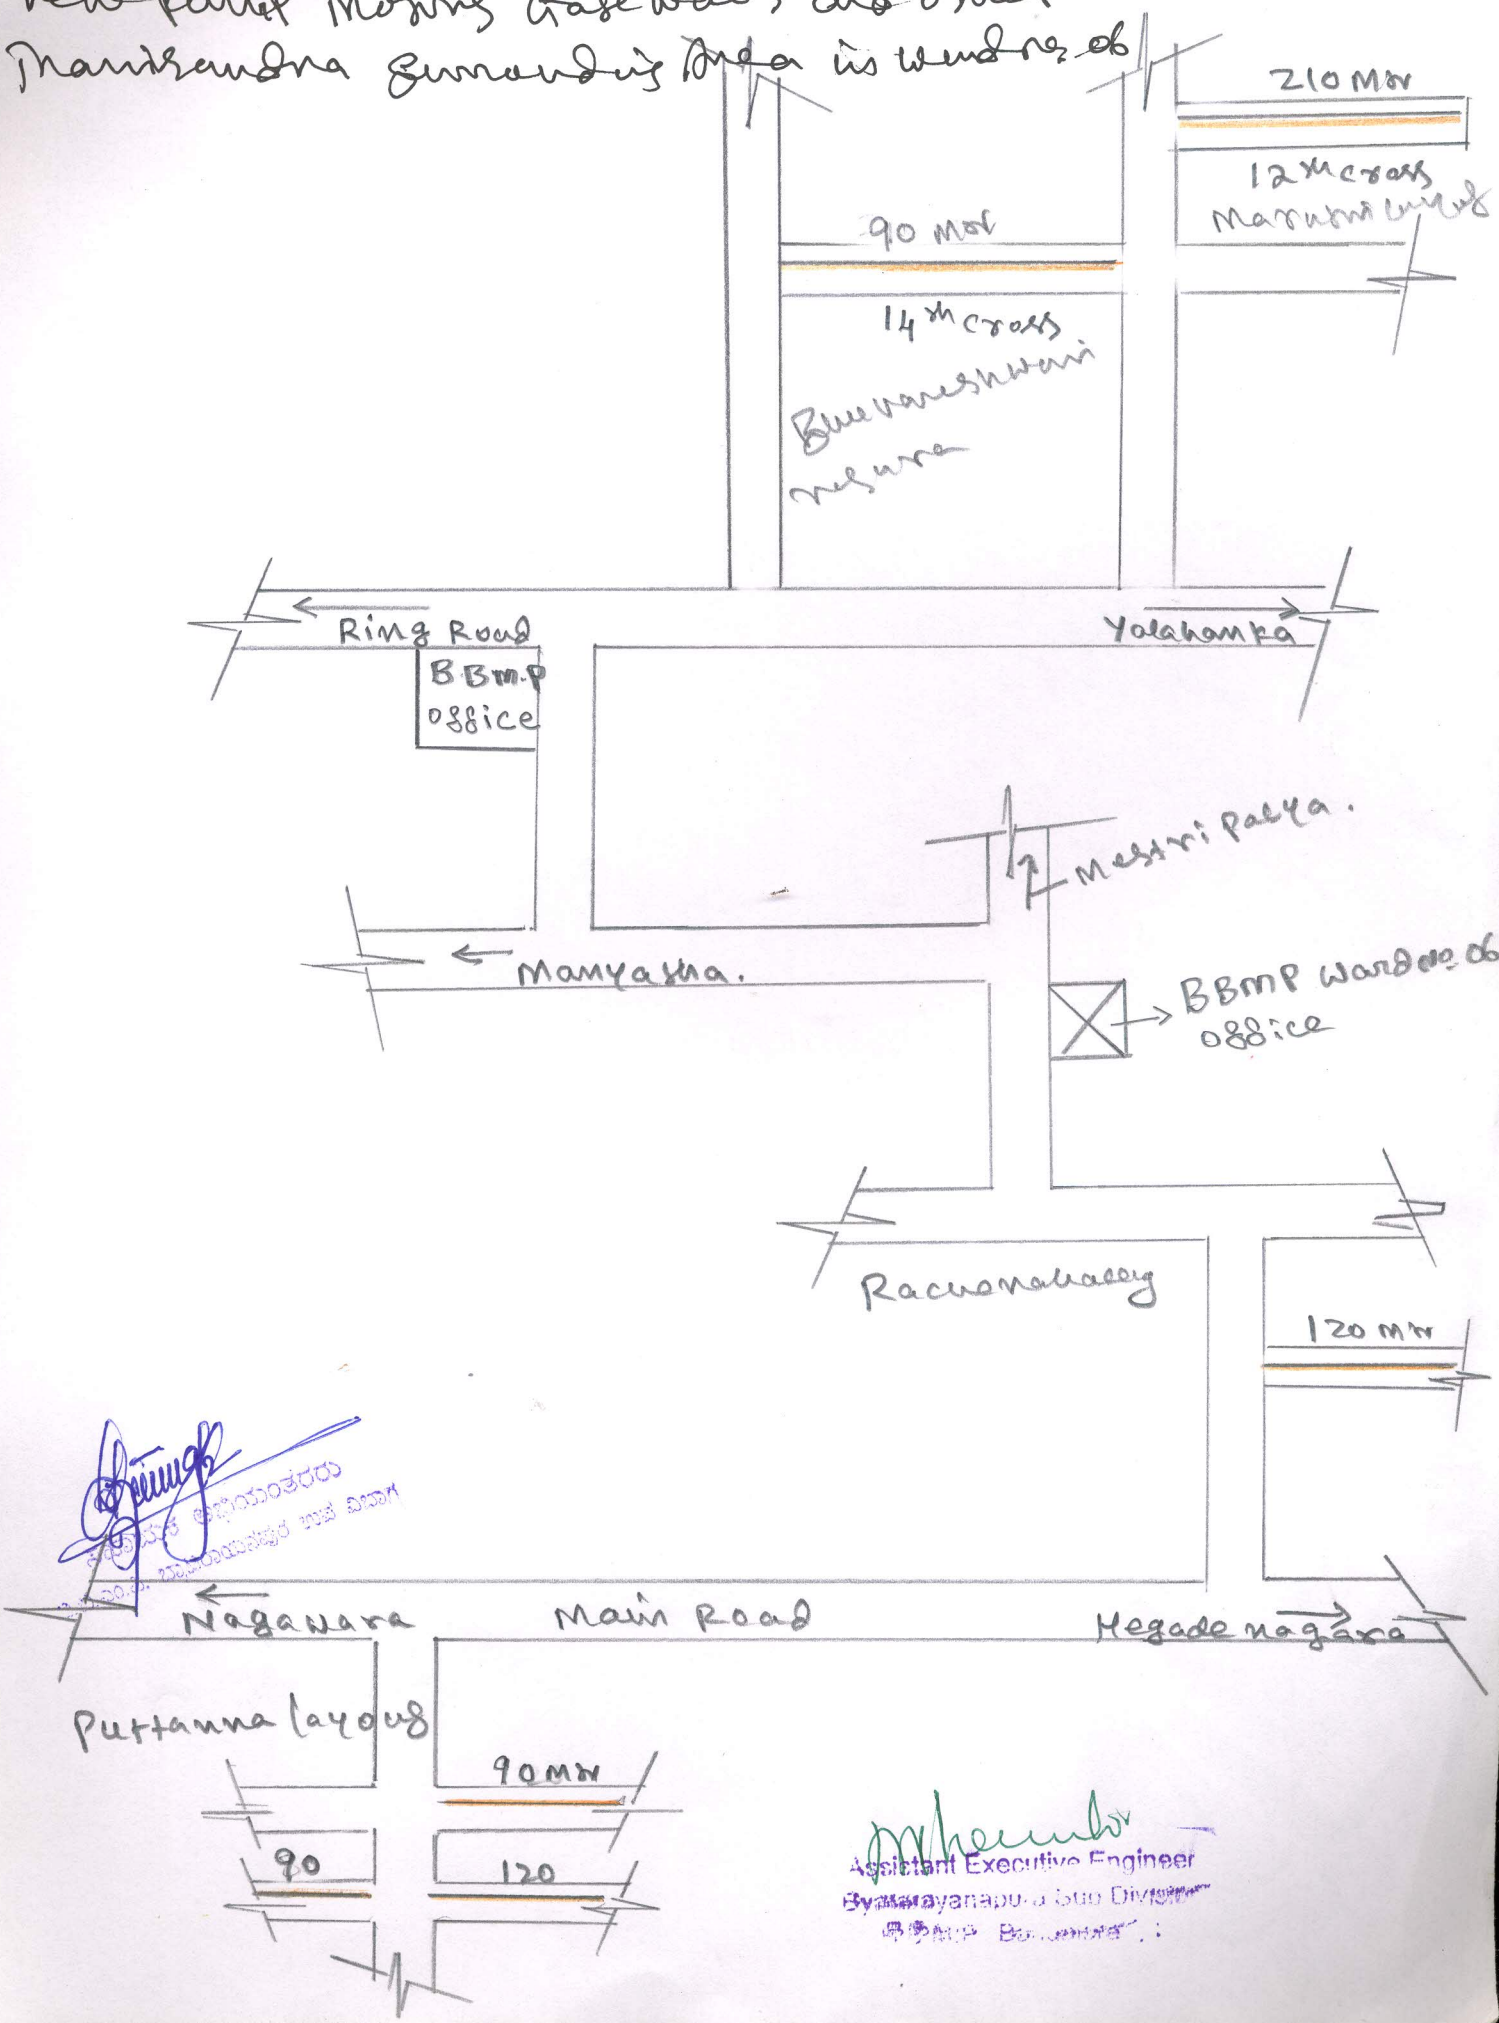

Assistant Executive Engineer
Byrathayanapura Sub Division
BBMP Bangalore

Maintenance & Water Supply Existing Pump and Motor Repairing & Pipeline Providing Additional new Pumps Motors Gatevalves and other Accessories in Thanisandra Surrounding Area in ward No. 06 Byatarayanapura Sub Division

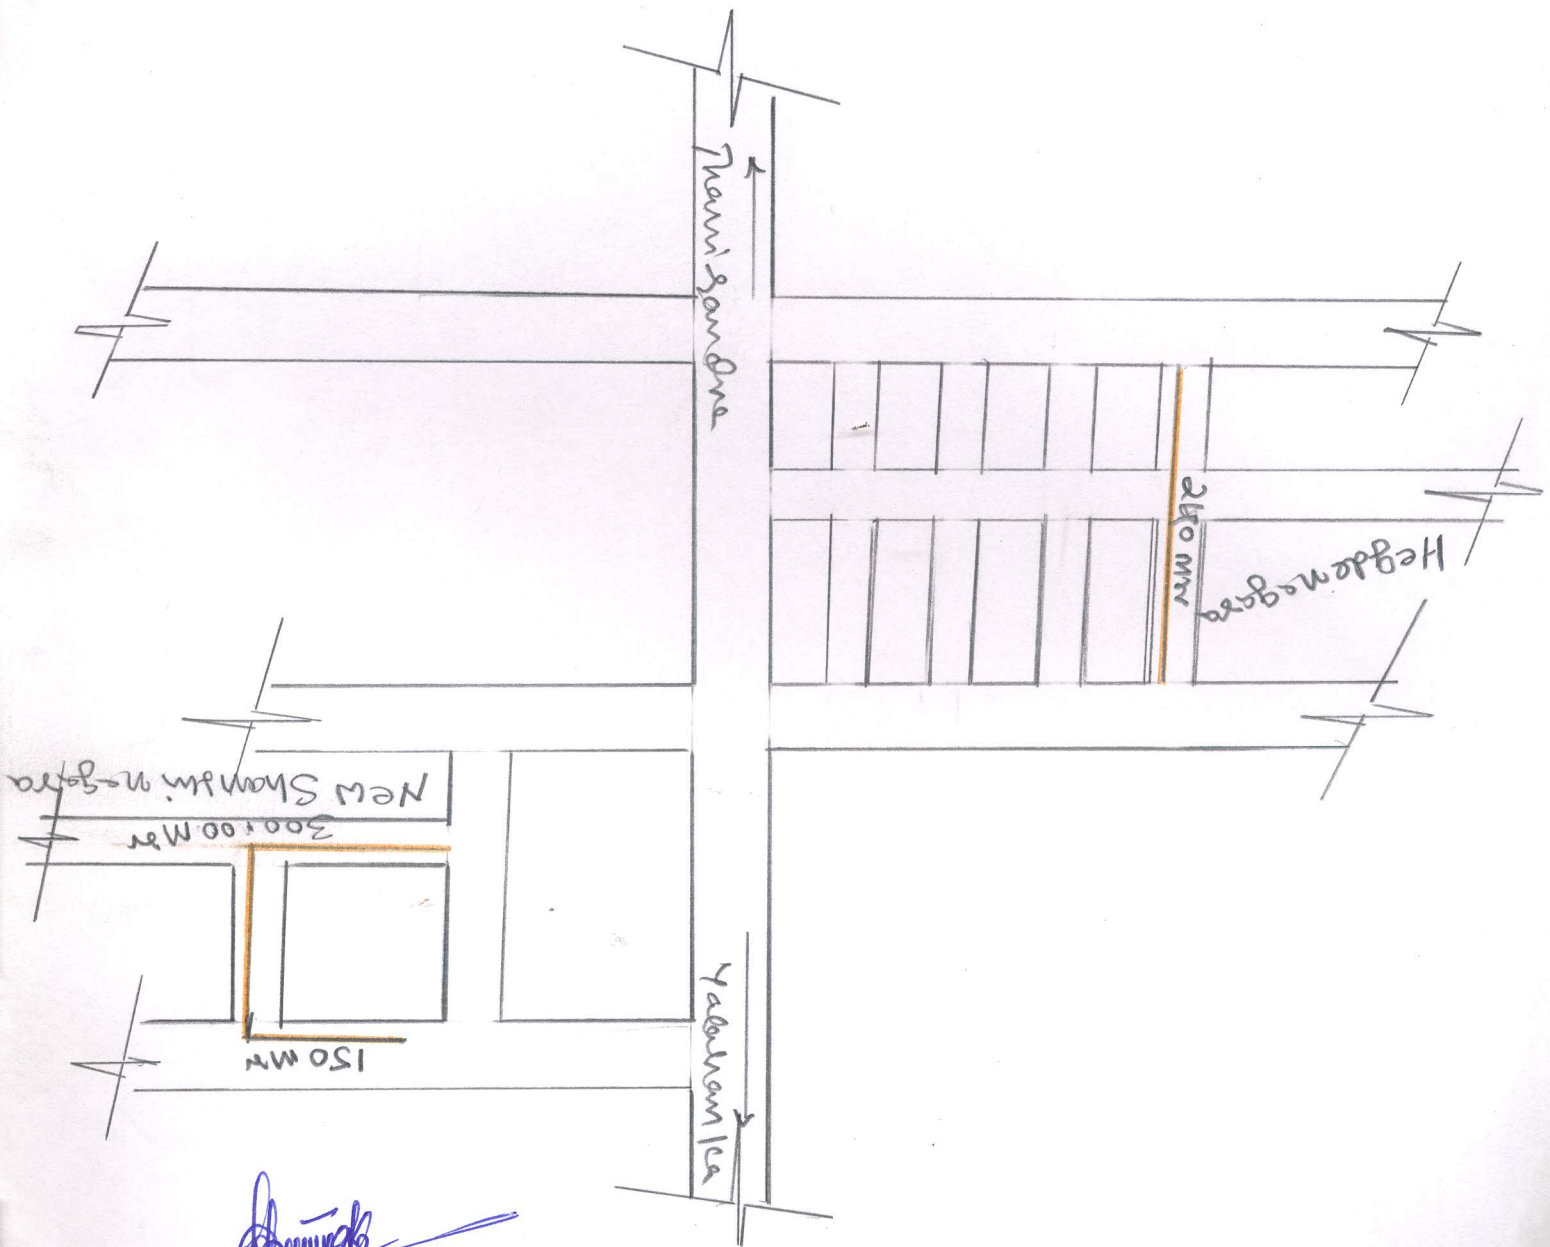

ಸಹಾಯಕ ಕಾರ್ಯನಿರ್ವಾಹಕ ಅಭಿಯಂತರರು
ಬಿ.ಬಿ.ಎಂ.ಪಿ. ಬ್ಯಾಟರಾಯನಪುರ ಉಪ ವಿಭಾಗ

Assistant Executive Engineer
Byatarayanapura Sub Division
B.B.M.P. Bangalore